© FRANCIS-JONES MOREHEN THORP LTD 2017 COMPANY NO. 7384142. REGISTERED ARCHITECT: RICHARD FRANCIS-JONES REG. NO. 078103G

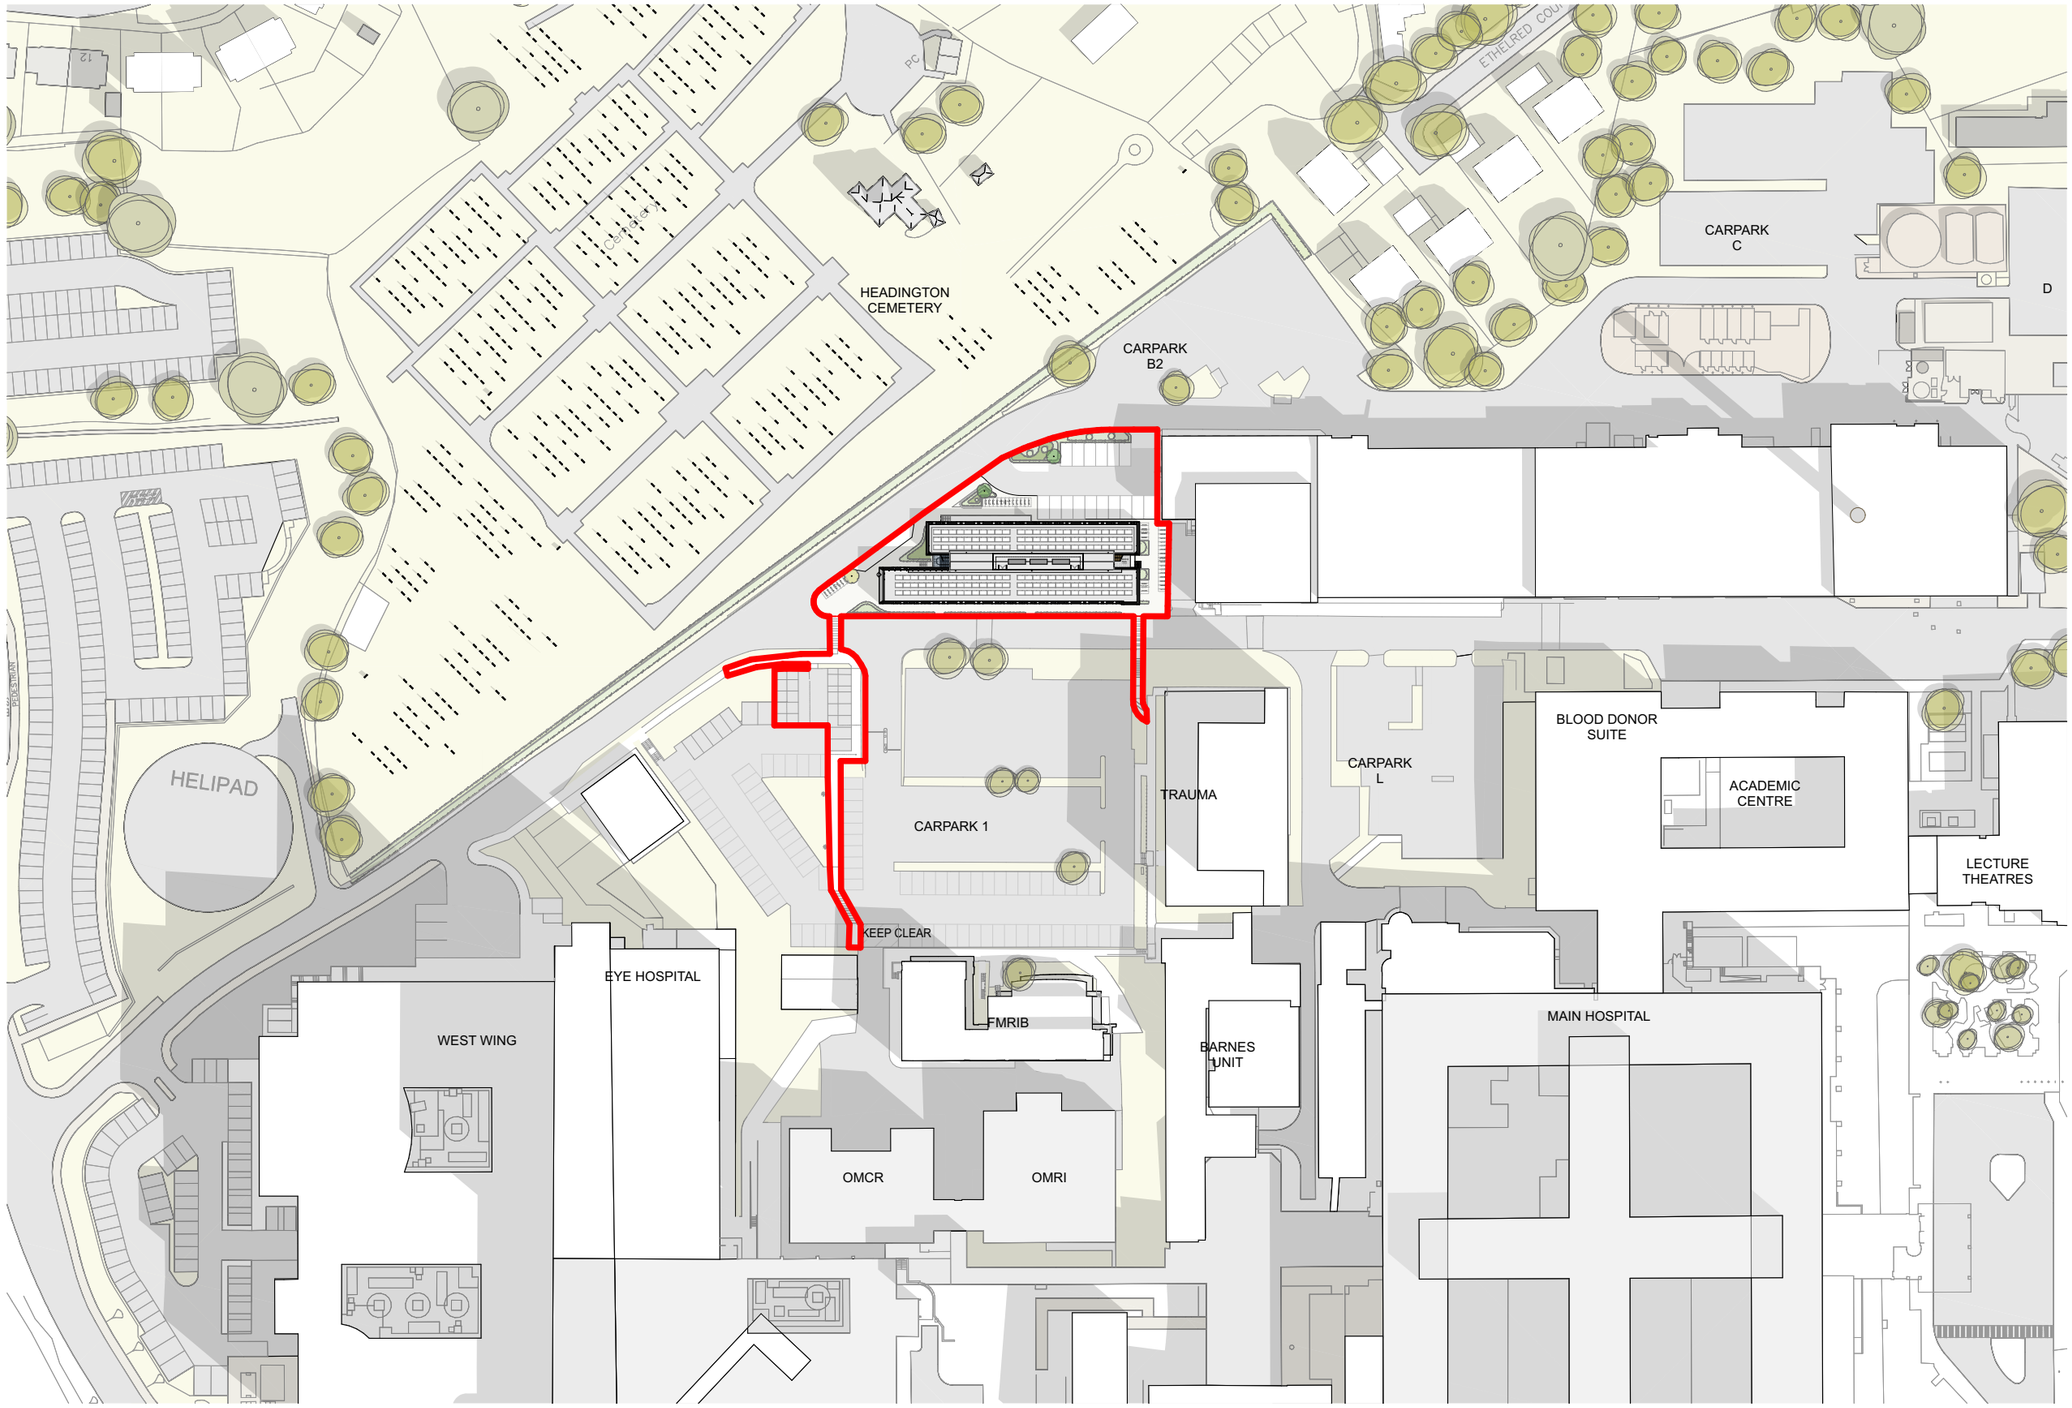

fjmt

fjmt studio architecture interiors landscape urban community

uk sydney melbourne
Level 1, 8 St Aldates OX1 1BS **t** +44 1865 52 0420 **w** fjmtstudio.com

project

New neuroscience research building
John Radcliffe Hospital
Headington Oxford OX3 9DU

Planning

legend

Application area

rev	date	name	by	chk

title

Site
Location Plan

scale	code	sheet no.	rev
1:1250 @ A3	UOXJRRB	P-A-1001	